MIAMI-DADE COUNTY, FLORIDA
PRODUCT CONTROL SECTION
11805 SW 26 Street, Room 208
Miami, Florida 33175-2474
T (786) 315-2590 F (786) 315-2599
www.miamidade.gov/building

DEPARTMENT OF REGULATORY AND ECONOMIC RESOURCES (RER)
BOARD AND CODE ADMINISTRATION DIVISION

NOTICE OF ACCEPTANCE (NOA)

PGT Industries, LLC
2400 Precision Drive,
North Venice, FL 34275

Scope:

This NOA is being issued under the applicable rules and regulations governing the use of construction materials. The documentation submitted has been reviewed and accepted by Miami-Dade County RER – Product Control Section to be used in Miami-Dade County and other areas where allowed by the Authority Having Jurisdiction (AHJ).

This NOA shall not be valid after the expiration date stated below. The Miami-Dade County Product Control Section (in Miami-Dade County) and/or the AHJ (in areas other than Miami-Dade County) reserve the right to have this product or material tested for quality assurance purposes. If this product or material fails to get listed in the accepted manner, the manufacturer will incur the expense of such testing and the AHJ may immediately revoke, modify, or suspend the use of such product or material within their jurisdiction. RER reserves the right to revoke this acceptance if it is determined by Miami-Dade County Product Control Section that this product or material fails to meet the requirements of the applicable building code.

This product is approved as described herein and has been designed to comply with the Florida Building Code, including the High Velocity Hurricane Zone.

DESCRIPTION: Series "**PW-5520**" **PVC Fixed Window – L.M.I.**

APPROVAL DOCUMENT: Drawing No. **MD-5520.0** Rev. **E** titled "Vinyl Fixed Window NOA (LM & SM)", sheets 1 through 11 of 11, dated 09/09/14 and last revised on 02/17/25, prepared by manufacturer, signed and sealed by Anthony Lynn Miller, P.E., bearing the Miami-Dade County Product Control Approved stamp with the Notice of Acceptance number and expiration date by the Miami-Dade County Product Control Section.

MISSILE IMPACT RATING: **Large and Small Missile Impact Resistant**

LABELING: Each unit shall bear a permanent label with the manufacturer's name or logo, city, state, model/series, and following statement: "Miami-Dade County Product Control Approved", unless otherwise noted herein.

RENEWAL of this NOA shall be considered after a renewal application has been filed and there has been no change in the applicable building code negatively affecting the performance of this product.

TERMINATION of this NOA will occur after the expiration date or if there has been a revision or change in the code cited, use, and/or manufacture of the product or process. Misuse of this NOA as an endorsement of any product, for sales, advertising or any other purpose shall automatically terminate this NOA. Failure to comply with any section of this NOA shall be cause for termination and removal of NOA.

ADVERTISEMENT: The NOA number preceded by the words Miami-Dade County, Florida, and followed by the expiration date may be displayed in advertising literature. If any portion of the NOA is displayed, then it shall be done in its entirety.

INSPECTION: A copy of this entire NOA shall be provided to the user by the manufacturer or its distributors and shall be available for inspection at the job site at the request of the Building Official.

This **NOA revises** & **renews NOA No. 25-0916.06** (PGT Industries, Inc.) and consists of this page 1 and evidence pages E-1, E-2, E-3, E-4, E-5, E-6 and E-7, as well as approved document mentioned above.

The submitted documentation was reviewed by **Ishaq I. Chanda, P.E.**

Ishaq I. Chanda

NOTICE OF ACCEPTANCE: EVIDENCE SUBMITTED

I. EVIDENCE SUBMITTED UNDER PREVIOUS NOA's

A. DRAWINGS

1. Manufacturer's die drawings and sections.
   (Submitted under NOA No. 14-0930.25)
2. Drawing No. **MD-5520.0** titled "Vinyl Fixed Window NOA (LM & SM)", sheets 1 through 11 of 11, dated 04/09/14, with revision **C** dated 03/16/20, prepared by manufacturer, signed and sealed by Anthony Lyon Miller, P.E.
   (Submitted under NOA No. 20-0401.16)

B. TESTS

1. Test reports on: 1) Air Infiltration Test, per FBC, TAS 202-94
   2) Uniform Static Air Pressure Test, Loading per FBC, TAS 202-94
   3) Water Resistance Test, per FBC, TAS 202-94
   4) Large Missile Impact Test per FBC, TAS 201-94
   5) Cyclic Wind Pressure Loading per FBC, TAS 203-94
   6) Forced Entry Test, per ASTM F588 and TAS 202-94

   along with marked-up drawings and installation diagram of all PGT Industries, Inc. representative units listed below and tested to qualify **Duwal 791** and **Duwal 983** silicones, prepared by Penetration Testing Laboratory, Inc., Test Reports No.: **PTL-7897**, PGT PW5500 PVC Fixed Window (unit 6 in proposal), dated 09/03/14 **PTL-20-2107.1**, PGT 5GD380 Aluminum Sliding Glass Door (unit 7 in proposal) **PTL-20-2107.2**, PGT CA760 Alum. Outswing Casement Window (unit 8 in proposal) **PTL-20-2107.3**, PGT PW7620A Aluminum Fixed Window (unit 9 in proposal) and **PTL-20-2107.4**, PGT PW7620A Aluminum Fixed Window (unit 10 in proposal) dated 07/13/20, all signed and sealed by Idalmis Ortega, P.E.
   (Submitted under NOA No. 20-0401.16)
2. Test reports on: 1) Uniform Static Air Pressure Test, Loading per FBC, TAS 202-94
   2) Large Missile Impact Test per FBC, TAS 201-94
   3) Cyclic Wind Pressure Loading per FBC, TAS 203-94

   along with marked up drawings and installation diagram of a PVC sliding glass door, a PVC fixed window and an aluminum sliding glass door, using: Kolitpace PVC TPS spacer system, Ensasul® spacer system, Super Spacer® NXT™ spacer system and SI Edge™ spacer system at insulated glass, prepared by Penetration Testing Laboratory, Inc., Test Reports No. **PTL-8717**, **PTL-8968** and **PTL-8970**, dated 11/16/15, 06/07/16 and 06/08/16 respectively, all signed and sealed by Idalmis Ortega, P.E.
   (Submitted under NOA No. 16-0629.13)

Isling I. Chanda

Isling I. Chanda, P.E.
Product Control Unit Supervisor
NOA No. 25-0228.04
Expiration Date: April 28, 2030
Approval Date: March 18, 2025

P&J Industries, LLC

NOTICE OF ACCEPTANCE: EVIDENCE SUBMITTED

A. **EVIDENCE SUBMITTED UNDER PREVIOUS NOA's** (CONTINUED)

B. **TESTS** (CONTINUED)

3. Test reports on: 1) Air Infiltration Test, per FBC, TAS 202-94
   2) Uniform Static Air Pressure Test, Loading per FBC, TAS 202-94
   3) Water Resistance Test, per FBC, TAS 202-94
   4) Large Missile Impact Test per FBC, TAS 201-94
   5) Cyclic Wind Pressure Loading per FBC, TAS 203-94
   6) Forced Entry Test, per FBC 2411.3.3.1, and TAS 202-94

   along with marked-up drawings and installation diagram of a PVC fixed window, prepared by Fenestration Testing Laboratory, Inc., Test Report No. **FTL-7897**, dated 08/01/14, signed and sealed by Hidenis Ortega, P.E.
   (Submitted under NOA No. 14-0918.23)

C. **CALCULATIONS**

1. Anchor verification calculations and structural analysis, complying with **FBC 5th Edition (2014)**, dated 09/18/14, 04/07/15 and updated on 05/19/20 to the new **FBC 7th Edition (2020)**, prepared by manufacturer, signed and sealed by Anthony Lynn Miller, P.E.
   (Submitted under NOA No. 20-0805.16)
2. Glazing complies with **ANSI Z4300-09**

D. **QUALITY ASSURANCE**

1. Miami-Dade Department of Regulatory and Economic Resources (RER)

Ishaq I. Chanda

Ishaq I. Chanda, P.E.
Product Control Unit Supervisor
NOA No. 25-0220.04
Expiration Date: April 30, 2030
Approval Date: March 13, 2025

PGT Industries, LLC

NOTICE OF ACCEPTANCE: EVIDENCE SUBMITTED

E. EVIDENCE SUBMITTED UNDER PREVIOUS NOA'S (CONTINUED)

E. MATERIAL CERTIFICATIONS

1. Notice of Acceptance No. **19-0305.02** issued to **Kuraray America, Inc.** for their "**Trosifol® Ultraclear, Clear and Color PVB Glass Interlayers**" dated 03/08/19, expiring on 07/08/24.
2. Notice of Acceptance No. **18-0725.11** issued to **Kuraray America, Inc.** for their "**Kuraray SentryGlas® Xtra™ (90X™) Clear Glass Interlayer**" dated 05/23/19, expiring on 05/23/24.
3. Notice of Acceptance No. **18-0122.02**, issued to **ENERGI Fenestration Solutions USA, Inc.**, for their **White Rigid PVC Exterior Extrusions for Windows and Doors**, approved on 03/08/18, expiring on 02/28/23.
4. Notice of Acceptance No. **18-1217.15**, issued to **ENERGI Fenestration Solutions USA, Inc.**, for their **Bronze and Lighter Shades of Cap Coated Rigid PVC Exterior Extrusions for Windows and Doors**, approved on 01/13/19, expiring on 04/16/20.
5. Notice of Acceptance No. **18-1217.16**, issued to **ENERGI Fenestration Solutions USA, Inc.**, for their **Performance Core Rigid PVC Exterior Extrusions for Windows and Doors**, approved on 01/17/19, expiring on 02/04/21.

F. STATEMENTS

1. Statement letter of conformance, complying with **FBC 6th Edition (2017)** and the **FBC 7th Edition (2020)**, dated March 16, 2020, issued by manufacturer, signed and sealed by Anthony Lynn Miller, P.E.
(Submitted under NOA No. 20-0401.16)
2. Statement letter of no financial interest, dated March 16, 2020, issued by manufacturer, signed and sealed by Anthony Lynn Miller, P.E.
(Submitted under NOA No. 20-0401.16)
3. Proposal No. **19-1155TP** issued by the Product Control Section, dated January 10, 2020, signed by Ishaq Chanda, P.E.
(Submitted under NOA No. 20-0401.16)
4. Proposal No. **16-0125** issued by the Product Control Section, dated March 09, 2016, signed by Ishaq Chanda, P.E.
(Submitted under NOA No. 16-0629.12)
5. Proposal issued by Product Control Section, dated 06/26/14, signed by Jaime Gascon, P.E. Supervisor, Product Control Section.
(Submitted under NOA No. 14-0918.25)

G. OTHERS

1. Notice of Acceptance No. **19-1126.10** issued to PGT Industries, Inc. for their Series "PW-5520 Vinyl" PVC Fixed Window – L.M.I. approved on 01/09/20 and expiring on 04/30/25.

Ishaq I. Chanda

Ishaq I. Chanda, P.E.
Product Control Unit Supervisor
NOA No. 15-0220.04
Expiration Date: April 30, 2020
Approval Date: March 13, 2019

PGT Industries, LLC

NOTICE OF ACCEPTANCE: EVIDENCE SUBMITTED

1. **EVIDENCE SUBMITTED under previous approval**

A. **DRAWINGS**

1. Drawing No. **MD-5520.0** titled "Vinyl Fixed Window IOA (LM & SM)", sheets 1 through 11 of 11, dated 09/09/14, with revision **D** dated 07/31/23, prepared by manufacturer, signed and sealed by Anthony Lynn Miller, P.E.

B. **TESTS**

1. Test reports on: 11-400 ft-lb Drop Test, per ANSI Z97.1-15 Class A and FBC Sections 2406.2 and 2406.4.3, along with marked up drawings and installation diagram of CGI Windows & Doors, Inc. and PGT Industries, Inc. representative units listed below and tested to qualify ANSI Z97.1 Safety Glazing on corresponding line of CGI and PGT lines of fixed window products, prepared by QAI Laboratories, Test Reports No.: **NOK-6049**, test specimen: CGI Windows & Doors, Inc. Series "PW25K" Aluminum Fixed Window – L.M.I. (unit 1 in proposal No. **25-0441R** dated 06/12/23) **NOK-6050**, test specimen: PGT Industries, Inc. Series "PW2520 Vinyl Fixed Window – L.M.I. (unit 2 in proposal No. **23-0441R** dated 06/12/23), each dated 06/02/25, and signed and sealed by Idalmis Ortega, P.E.

C. **CALCULATIONS**

1. None.

D. **QUALITY ASSURANCE**

1. Miami-Dade Department of Regulatory and Economic Resources (RER)

Hilary I. Chenin

Hilary I. Chenin, P.E.
Product Control Field Supervisor
NOA No. 25-0228.04
Expiration Date: April 30, 2030
Approval Date: March 11, 2025

NOTICE OF ACCEPTANCE: EVIDENCE SUBMITTED

3. **EVIDENCE SUBMITTED** (continued)

E. **MATERIAL CERTIFICATIONS**

2. Notice of Acceptance No. **20-0915.22** issued to **Kuraray America, Inc.** for their "**Trosifol® Ultraclear, Clear and Color PVB Glass Interlayers**" dated 11/19/20, expiring on 07/08/24.
3. Notice of Acceptance No. **22-1116.01** issued to **Kuraray America, Inc.** for their "**SentryGlas® (Clear and White) Glass Interlayers**" dated 12/13/22, expiring on 07/08/28.
4. Notice of Acceptance No. **21-1109.04**, issued to **Vision Extrusions Group Limited**, for their **White Rigid PVC Exterior Extrusions for Windows and Doors**, approved on 05/01/23, expiring on 09/30/24.
5. Notice of Acceptance No. **22-0104.04**, issued to **Vision Extrusions Group Limited**, for their **Bronze and Lighter Shades of Cap Coated Rigid PVC Exterior Extrusions for Windows and Doors**, approved on 04/14/22, expiring on 12/29/26.
6. Notice of acceptance No. **22-0621.01**, issued to **Vision Extrusions Group Limited**, for their **Black and Lighter Shades of Cap Coated Rigid PVC Exterior Extrusions for Windows and Doors**, approved on 07/28/22, expiring on 07/28/27.

F. **STATEMENTS**

1. Statement letter of conformance, complying with **FBC 7th Edition (2020)** and the **FBC 8th Edition (2023)**, dated July 31, 2023, issued by manufacturer, signed and sealed by Anthony Lynn Miller, P.E.
2. Statement letter of no financial interest, dated July 31, 2023, issued by manufacturer, signed and sealed by Anthony Lynn Miller, P.E.
3. Proposal No. **23-04418** issued by the Product Control Section, dated 06/30/23 and revised on 08/17/23, signed by Manuel Perez, P.E.

G. **OTHERS**

1. Notice of Acceptance No. **20-0401.16**, issued to PGT Industries, Inc. for their Series "PW-3520 Vinyl" PVC Fixed Window – L.M.I. approved on 08/06/20 and expiring on 04/30/25

Ishaq I. Chanda

Ishaq I. Chanda, P.E.
Product Control Unit Supervisor
NOA No. 25-0228.04
Expiration Date: April 20, 2030
Approval Date: March 18, 2025

NOTICE OF ACCEPTANCE: EVIDENCE SUBMITTED

3. **New Evidence submitted**

A. **DRAWINGS**
1. Drawing No. **MD-5520.0** Rev **E** titled "Vinyl Fixed Window NOA (LM & SM)", sheets 1 through 11 of 11, dated 09/09/14 and last revised on 02/17/25, prepared by manufacturer, signed and sealed by Anthony Lynn Miller, P.E.

B. **TESTS** (submitted under previous approval)
1. None

C. **CALCULATIONS** (submitted under previous approval)
1. None

D. **QUALITY ASSURANCE**
1. Miami-Dade Department of Regulatory and Economic Resources (RER).

E. **MATERIAL CERTIFICATIONS**
1. Notice of Acceptance No. **23-0717.30** issued to **Kuraray America, Inc.** for their "**Trosifol® Ultraclear, Clear and Color PVB Glass Interlayers**", expiring on 07/01/28.
2. Notice of Acceptance No. **22-1116.01** issued to **Kuraray America, Inc.** for their "**Sentry Glas® (Clear and White) Glass Interlayers**", expiring on 07/01/28.
3. Notice of Acceptance No. **23-0830.043** issued to **Vision Extrusions Group Limited**, for their **White Rigid PVC Exterior Extrusions for Windows and Doors**, expiring on 01/01/29.
4. Notice of Acceptance No. **22-0104.04**, issued to **Vision Extrusions Group Limited**, for their **Bronze and Lighter Shades of Cap Coated Rigid PVC Exterior Extrusions for Windows and Doors**, expiring on 12/29/26.
5. Notice of Acceptance No. **22-0621.01**, issued to **Vision Extrusions Group Limited**, for their **Black and Lighter Shades of Cap Coated Rigid PVC Exterior Extrusions for Windows and Doors**, expiring on 07/28/27.

F. **STATEMENT**
1. Statement letter of conformance, complying with and the FBC 8th Edition (2023), dated 02-17-25, issued by manufacturer, signed and sealed by Anthony Lynn Miller, P.E.
2. Statement letter dated 02/13/25 issued by manufacturer requesting renewal with company name change to PGT Industries, LLC, signed and sealed by Anthony Lynn Miller, P.E.
3. E-mail dated 12/23/24 sent by Lynn Miller (PGT Code Compliance Manager) consists of PGT innovation form 8-k filed w/SEC, PGT innovation form 10-K filed w/SEC and Exhibit 21(Form 10-K); PGT innovation's list of subsidiaries.

Ishaq I. Chanda

Ishaq I. Chanda, P.E.
Product Control Unit Supervisor
NOA No. 25-0226.06
Expiration Date: April 30, 2030
Approval Date: March 13, 2025

NOTICE OF ACCEPTANCE – EVIDENCE SUBMITTED


A. **New Evidence submitted (continue)**


G. **OTHER**


1. This NOA **revises & renews NOA # 23-0816.06 (PGT Industries, Inc.)** expiring April 30, 2030.
2. Article of conversion of PGT Industries, Inc to PGT Industries, LLC pdf provided on 12/24/24 by Ms. April Lee, Assistant General Counsel.
3. Florida Department of State, Division of Corporation listing # L24000420930 of PGT Industries LLC as active status since 12/17/24.
4. Florida Department of State, Division of Corporation listing # P03387 of PGT Industries, Inc as Inactive status.
5. PGT Name change organization chart layout prepared by IGR (for file use only).


Ishaq I. Chanda

Ishaq I. Chanda, P.E.
Product Control Unit Supervisor
NOA No. 23-0816.06
Expiration Date: April 30, 2030
Approval Date: March 15, 2025

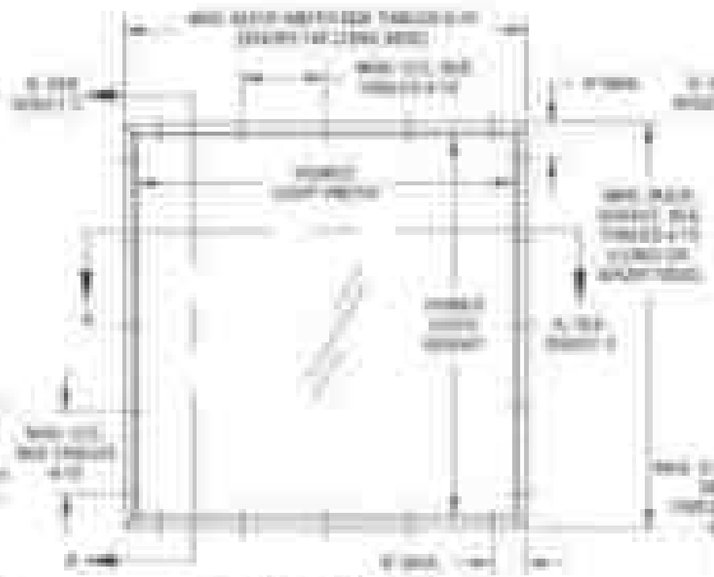

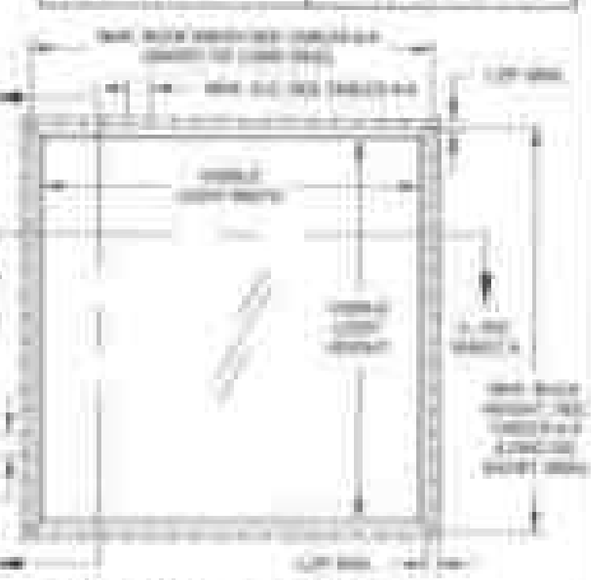

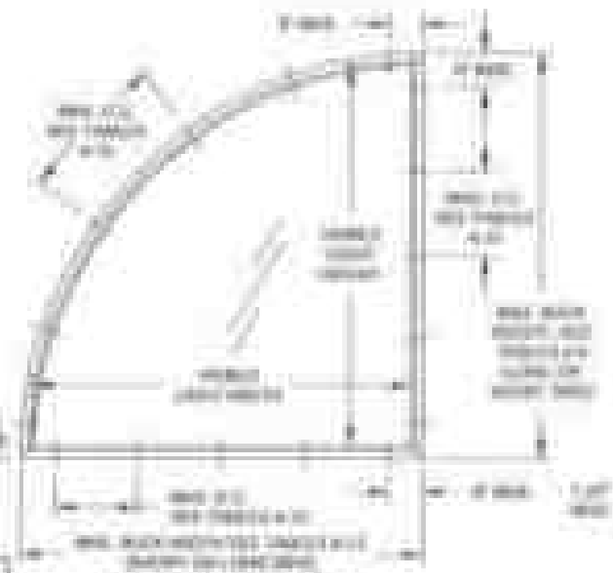

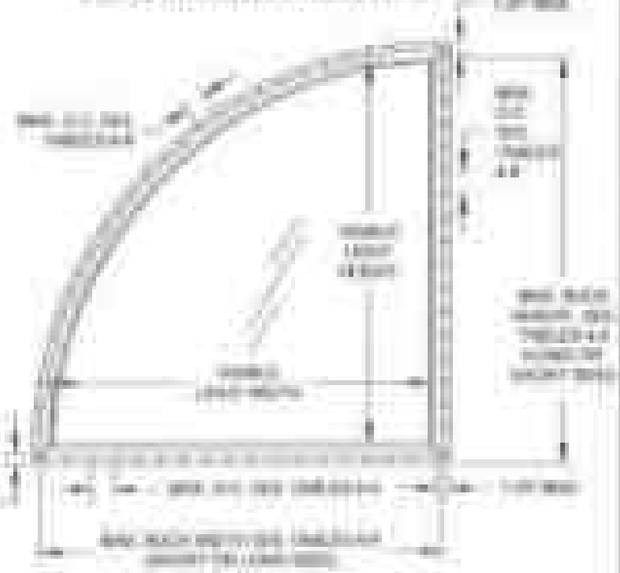

Window Type	Description	Type #
C	7/8" Laminated (3 Lites) - 1/4" A Exterior Lite + 0.090" Air Space + 0.090" Laminated (2) Lites of 1/8" A Glass with .060" PVB Interlayer	10
D	7/8" Laminated (3 Lites) - 1/4" T Exterior Lite + 0.090" Air Space + 0.090" Laminated (2) Lites of 1/8" A Glass with .060" PVB Interlayer	11
E	7/8" Laminated (3 Lites) - 1/4" H Exterior Lite + 3/8" Air Space + 0.090" Laminated (2) Lites of 1/8" A Glass with .060" PVB Interlayer	12
EH	7/8" Laminated (3 Lites) - 0.090" T Exterior Lite + 3/8" Air Space + 0.090" Laminated (2) Lites of 1/8" A Glass with .060" PVB Interlayer	13
F	1" Laminated (4 Lites) - 1/4" T Exterior Lite + 0.120" Air Space + 0.090" Laminated (2) Lites of 0.090" A Glass with .060" PVB Interlayer	14
G	1" Laminated (4 Lites) - 0.090" A Exterior Lite + 3/8" Air Space + 0.090" Laminated (2) Lites of 0.090" A Glass with .060" PVB Interlayer	15
H	1" Laminated (4 Lites) - 1/4" A Exterior Lite + 3/8" Air Space + 0.090" Laminated (2) Lites of 0.090" A Glass with .060" PVB Interlayer	16
HH	1" Laminated (3 Lites) - 1/4" A Exterior Lite + 3/8" Air Space + 0.090" Laminated (2) Lites of 1/8" A Glass with .060" SGU Interlayer	17
HH	1" Laminated (3 Lites) - 0.090" T Exterior Lite + 3/8" Air Space + 0.090" Laminated (2) Lites of 1/8" A Glass with .060" SGU Interlayer	18
HH	1" Laminated (3 Lites) - 1/4" A Exterior Lite + 0.120" Air Space + 0.090" Laminated (2) Lites of 0.090" H Glass with .060" SGU Interlayer	19
HH	1" Laminated (3 Lites) - 0.090" T Exterior Lite + 3/8" Air Space + 0.090" Laminated (2) Lites of 1/8" H Glass with .060" SGU Interlayer	20

Design	Window	Evaluation	Min. Design Pressure	Min. Ultimate Strength
A	H/C (CW50) (Mull, Stack, or Unit) to 4140 (L.C.)	H.C. Exterior Fixed Pane (CW)	50.0 psf	75.0 psf
		Mullion (MM)	50.0 psf	75.0 psf
		Sheet Metal Attach to CP	50.0 psf	75.0 psf
	2-1/2" Wood Attachment	Attachment (WA)	50.0 psf	75.0 psf
		H.C. Exterior Fixed (CW-H-2)	50.0 psf	75.0 psf
		Interlock (MM) - Vinyl	0	0 psf
		Attachment (WA) - 2-1/2" Wood	0	0 psf
B	H/C (CW50) (Mull, Stack, or Unit) to 4140 (L.C.)	H.C. Exterior Fixed (CW-H-2)	50.0 psf	75.0 psf
		Mullion (MM)	50.0 psf	75.0 psf
		Sheet Metal Attach to CP	50.0 psf	75.0 psf
		Attachment (WA)	50.0 psf	75.0 psf
	1/4" Wood Attachment	H.C. Exterior Fixed (CW-H-2)	0	0 psf
	1/4" Wood Casement	Interlock (MM) - Vinyl	0	0 psf
		Attachment (WA) - 1/4" Wood	0	0 psf
C	1/4" Wood Attachment	Attachment (WA)	50.0 psf	75.0 psf
	1/4" Wood Casement	Interlock (MM) - Vinyl	0	0 psf
		Attachment (WA) - 1/4" Wood	0	0 psf


Design	Window	Evaluation	Min. Design Pressure	Min. Ultimate Strength
A	1/4" Wood Attachment	H.C. Exterior Fixed (CW-H-2)	50.0 psf	75.0 psf
	2-1/2" Wood Attachment	H.C. Exterior Fixed (CW-H-2)	50.0 psf	75.0 psf
B	H/C (CW50) (Mull, Stack, or Unit) to 4140 (L.C.)	H.C. Exterior Fixed (CW-H-2)	50.0 psf	75.0 psf
		Mullion (MM)	50.0 psf	75.0 psf
		Sheet Metal Attach to CP	50.0 psf	75.0 psf
		Attachment (WA)	50.0 psf	75.0 psf
		Interlock (MM) - Vinyl	0	0 psf
		Attachment (WA) - 2-1/2" Wood	0	0 psf
C	H/C (CW50) (Mull, Stack, or Unit) to 4140 (L.C.)	H.C. Exterior Fixed (CW-H-2)	50.0 psf	75.0 psf
		Mullion (MM)	50.0 psf	75.0 psf
		Sheet Metal Attach to CP	50.0 psf	75.0 psf
		Attachment (WA)	50.0 psf	75.0 psf

PGT

PW-II-035 | 3 OF 11 | REV-PW35-G

INSTALLATION DETAILS FOR FLANGE & EQUAL LEG BOX FRAMES


INSTALLATION OPTION 1

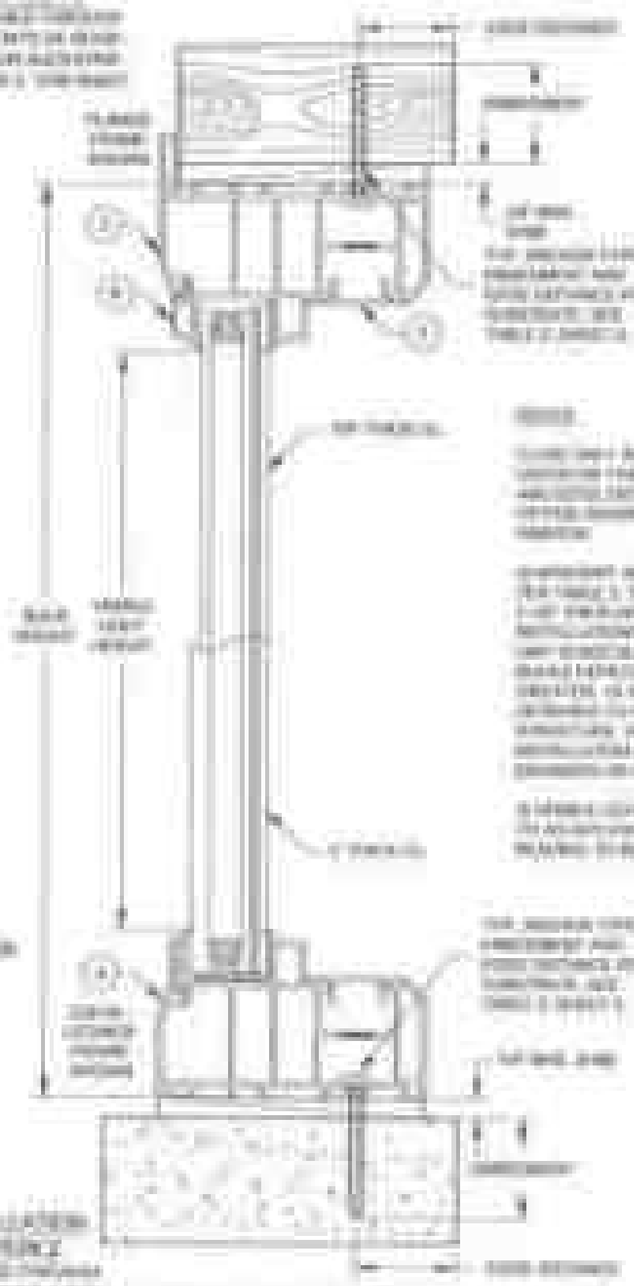

VERTICAL SECTION B-B


INSTALLATION OPTION 2

INSTALLATION OPTION 3

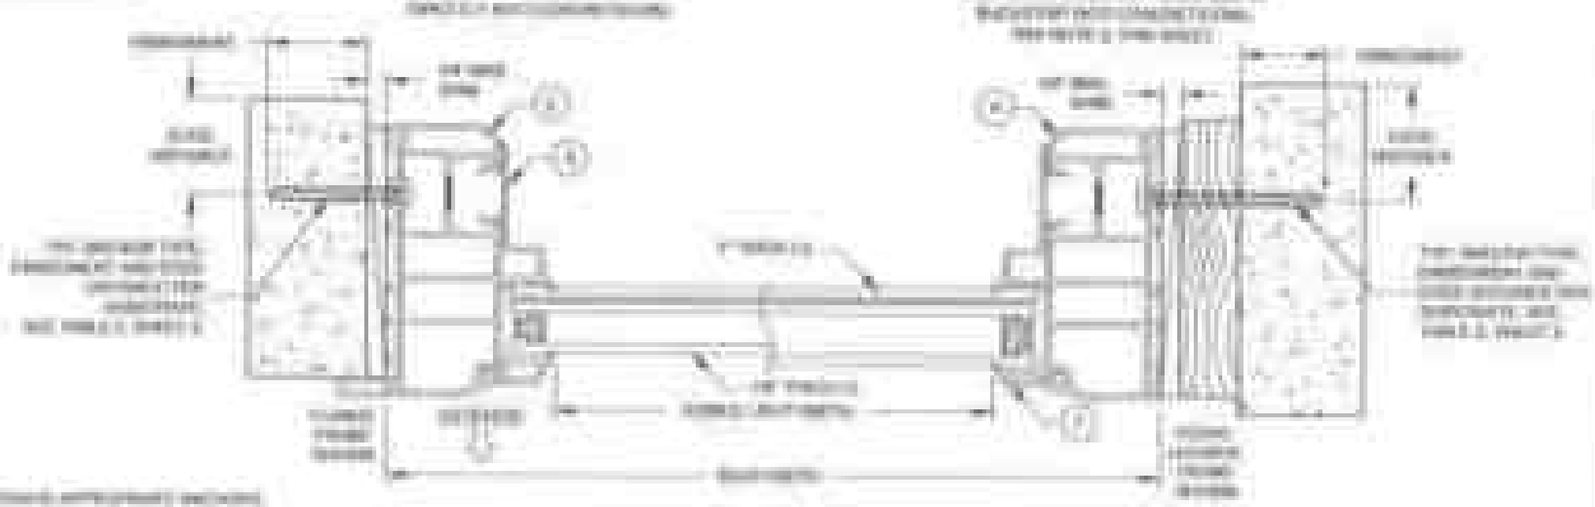

HORIZONTAL SECTION A-A

INSTALLATION OPTION 4

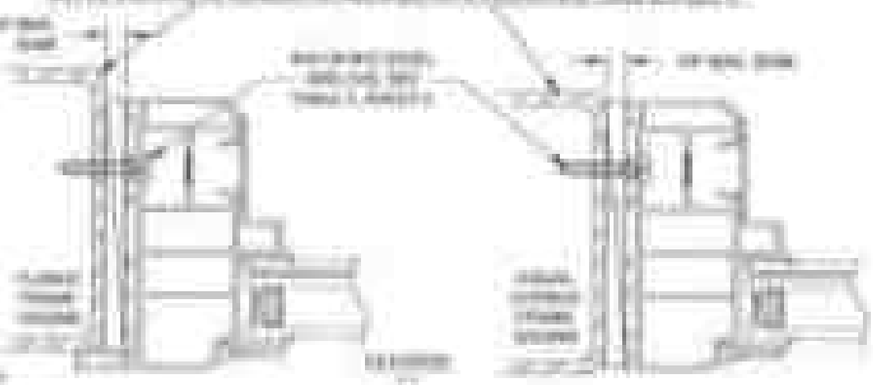



INSTALLATION OPTION 5

VISIBLE LIGHT FORMULAS


PGT

INSTALLATION DETAILS FOR INTEGRAL FIN & J-CHANNEL FRAMES

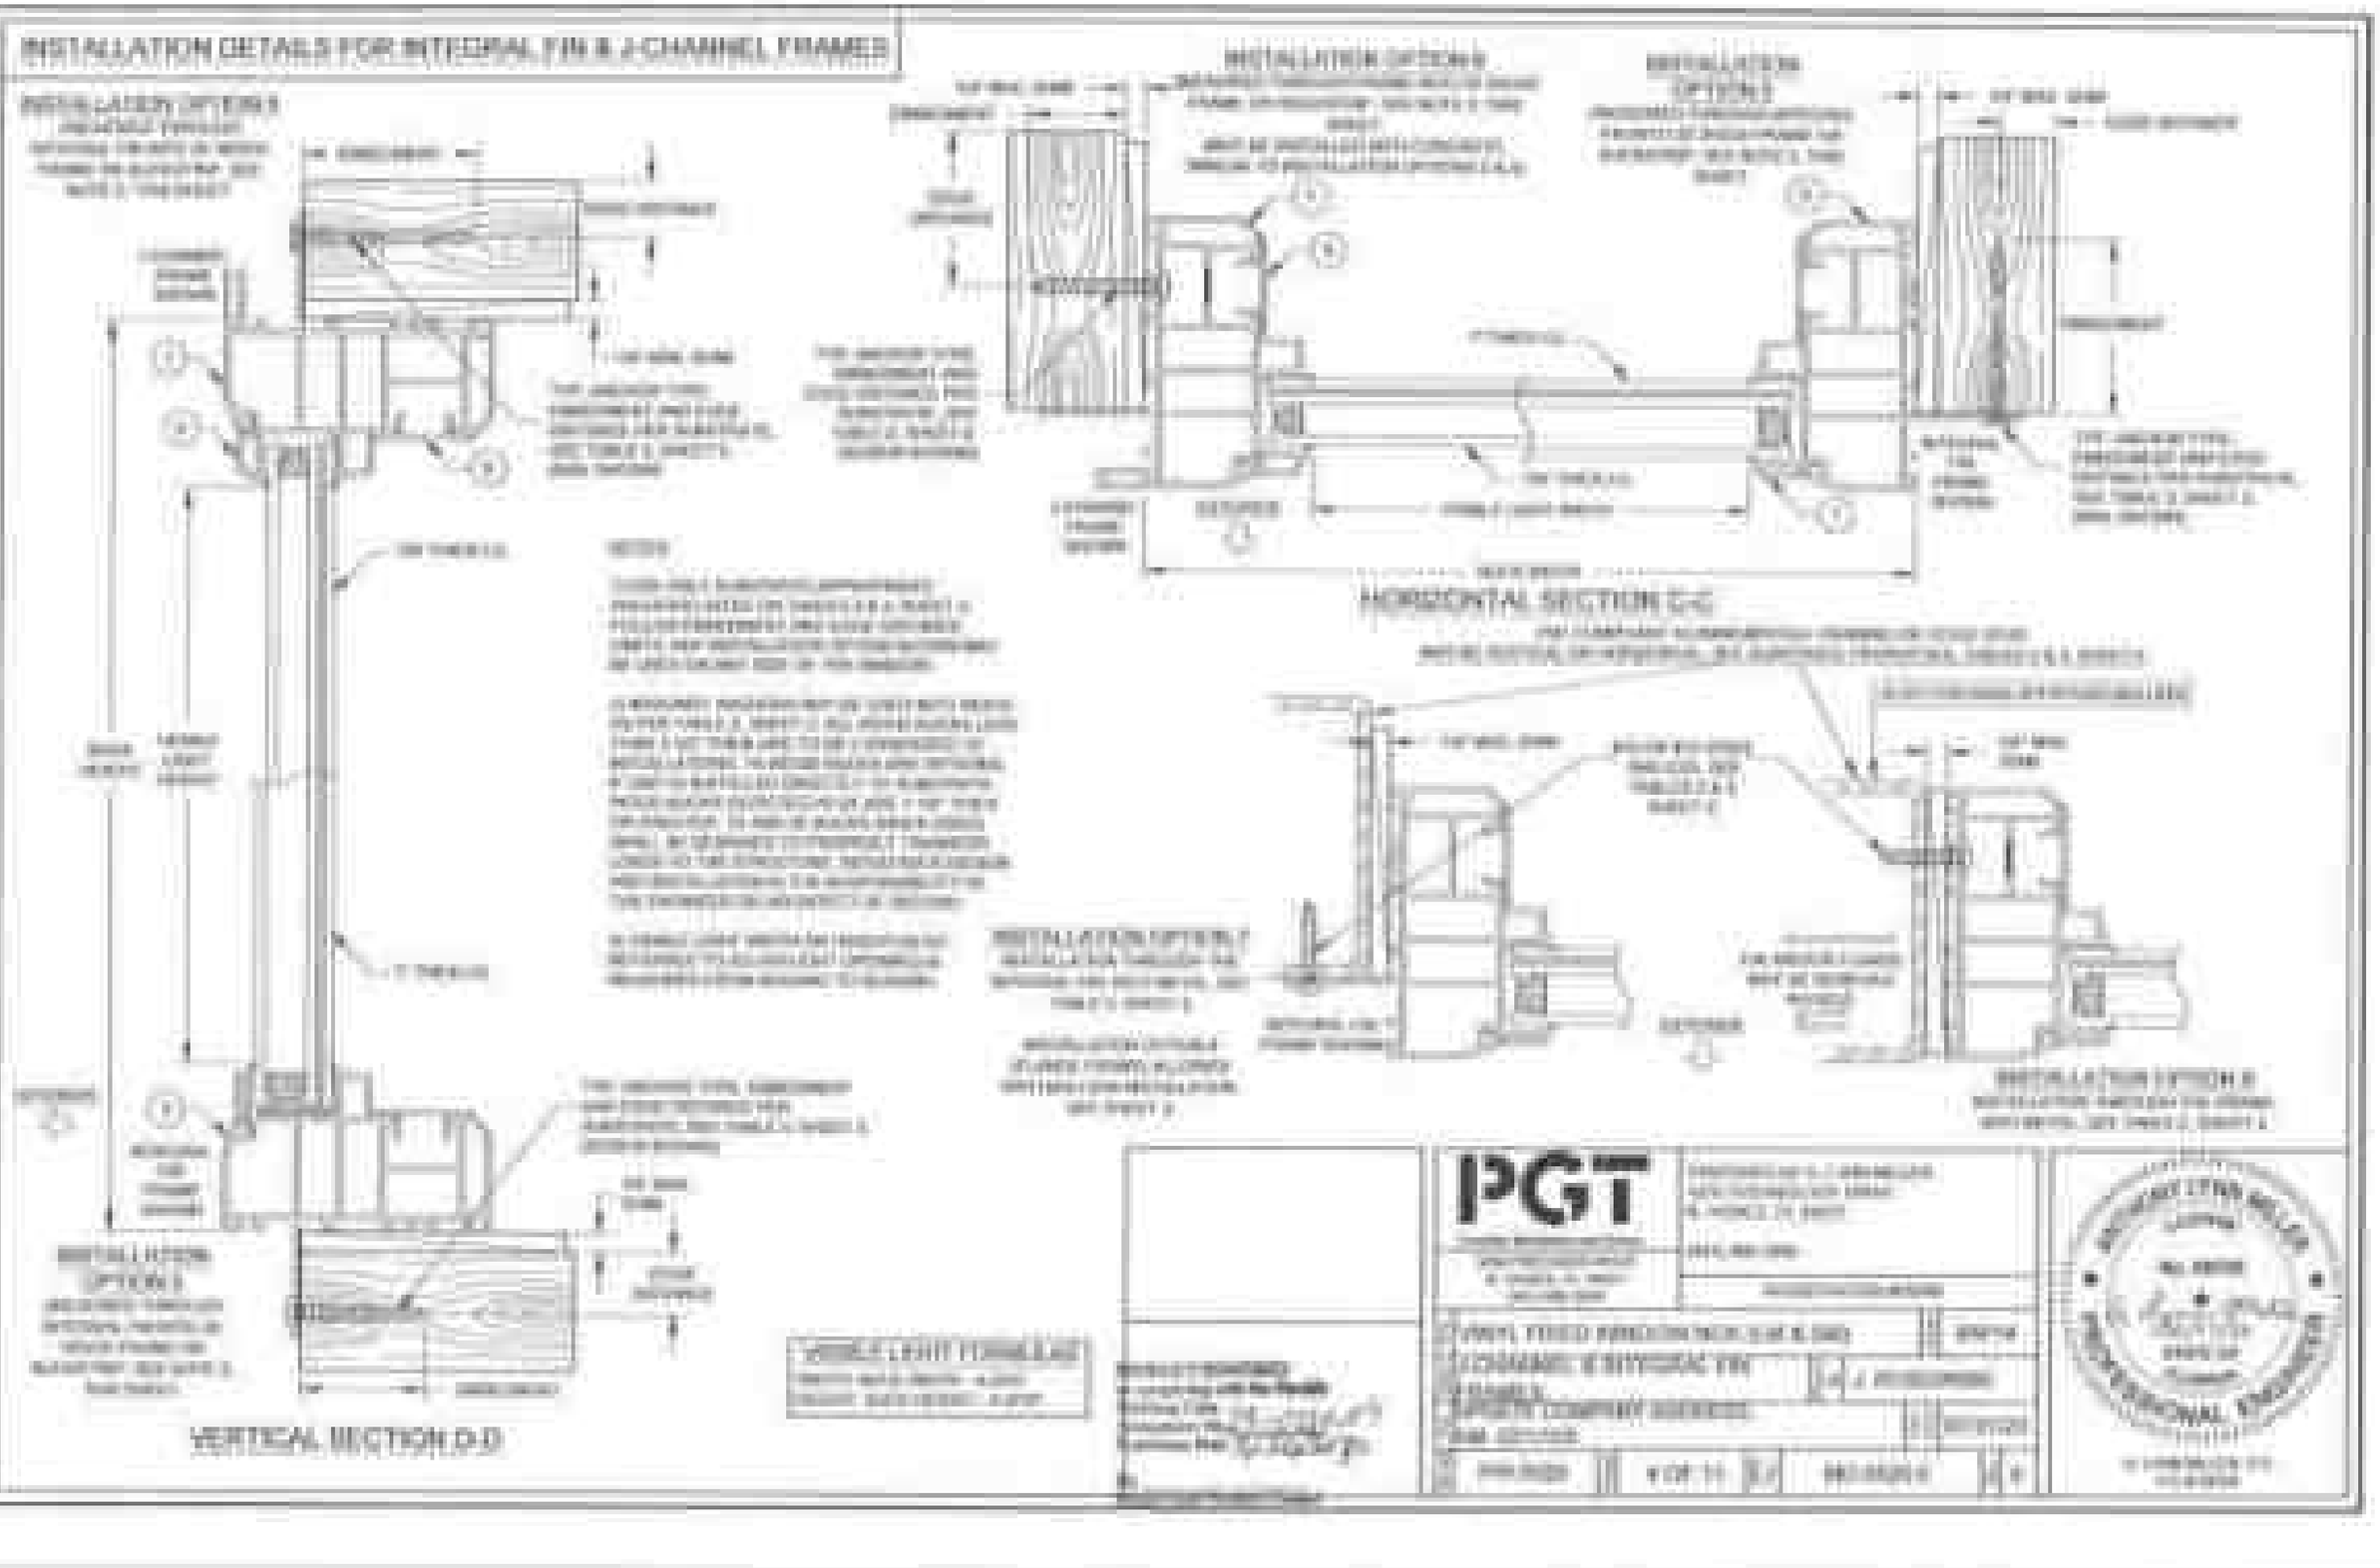


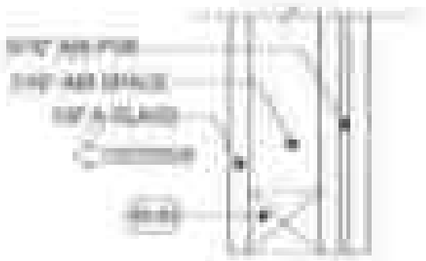


GLASS TYPE 7
GLASS: 7/8" NOM.

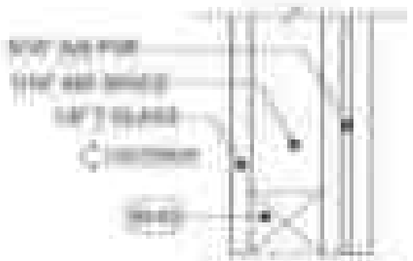


GLASS TYPE 8
GLASS: 7/8" NOM.

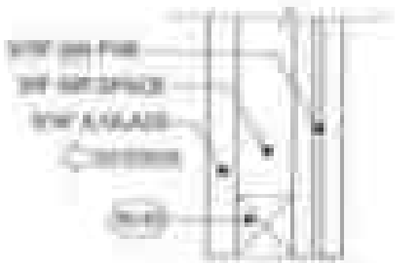

GLASS TYPE 9
GLASS: 7/8" NOM.

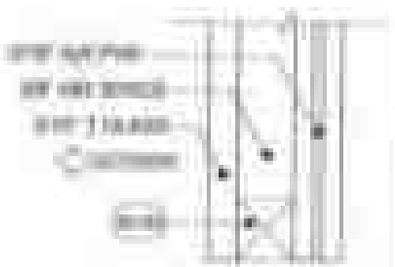


GLASS TYPE 10
GLASS: 7/8" NOM.

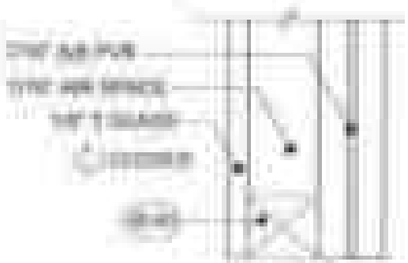


GLASS TYPE 11
GLASS: 1" NOM.




GLASS TYPE 12
GLASS: 1" NOM.

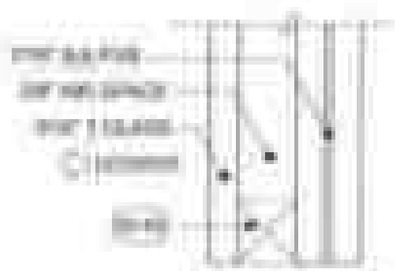

GLASS TYPE 13
GLASS: 1" NOM.

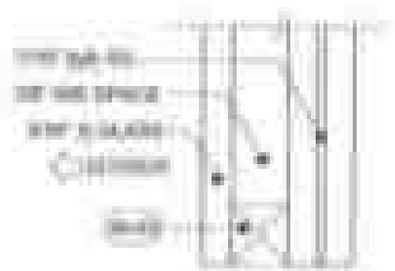


GLASS TYPE 14
GLASS: 1" NOM.

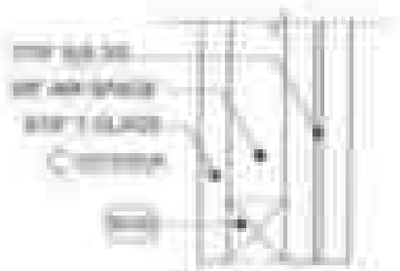


GLASS TYPE 15
GLASS: 1" NOM.



GLASS TYPE 16
GLASS: 1" NOM.

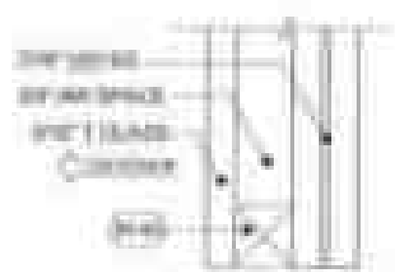

GLASS TYPE 17
GLASS: 1" NOM.

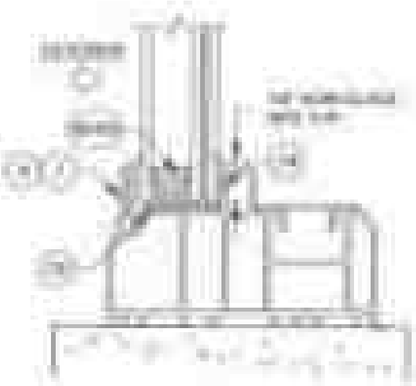

TYP. GLAZING DETAIL


PGT

Window Design Pressure, (+/- psf)

Window Designation	Long Side (L)						Short Side (S)					
	1	2	3	4	5	6	1	2	3	4	5	6

Window Design Pressure, (+/- psf)

Window Designation	Long Side (L)						Short Side (S)					
	1	2	3	4	5	6	1	2	3	4	5	6

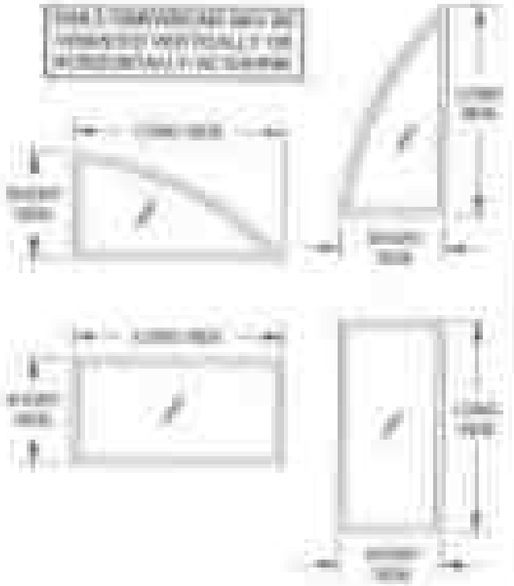

PGT

TABLE 6

Window Design Pressure, (+/- psf)

[illegible] A Cap. Annealed, [illegible] Air with PVB

[illegible] T Cap. Annealed, [illegible] Air with PVB

For the type "9 & 10"

Window Dimensions / Long Side (in)

[illegible]	[illegible]	[illegible]

TABLE 7


Window Design Pressure, (+/- psf)

[illegible] T Cap. Annealed, 7/16" Air with PVB

For the type "11"

Window Dimensions / Long Side (in)

[illegible]	[illegible]	[illegible]

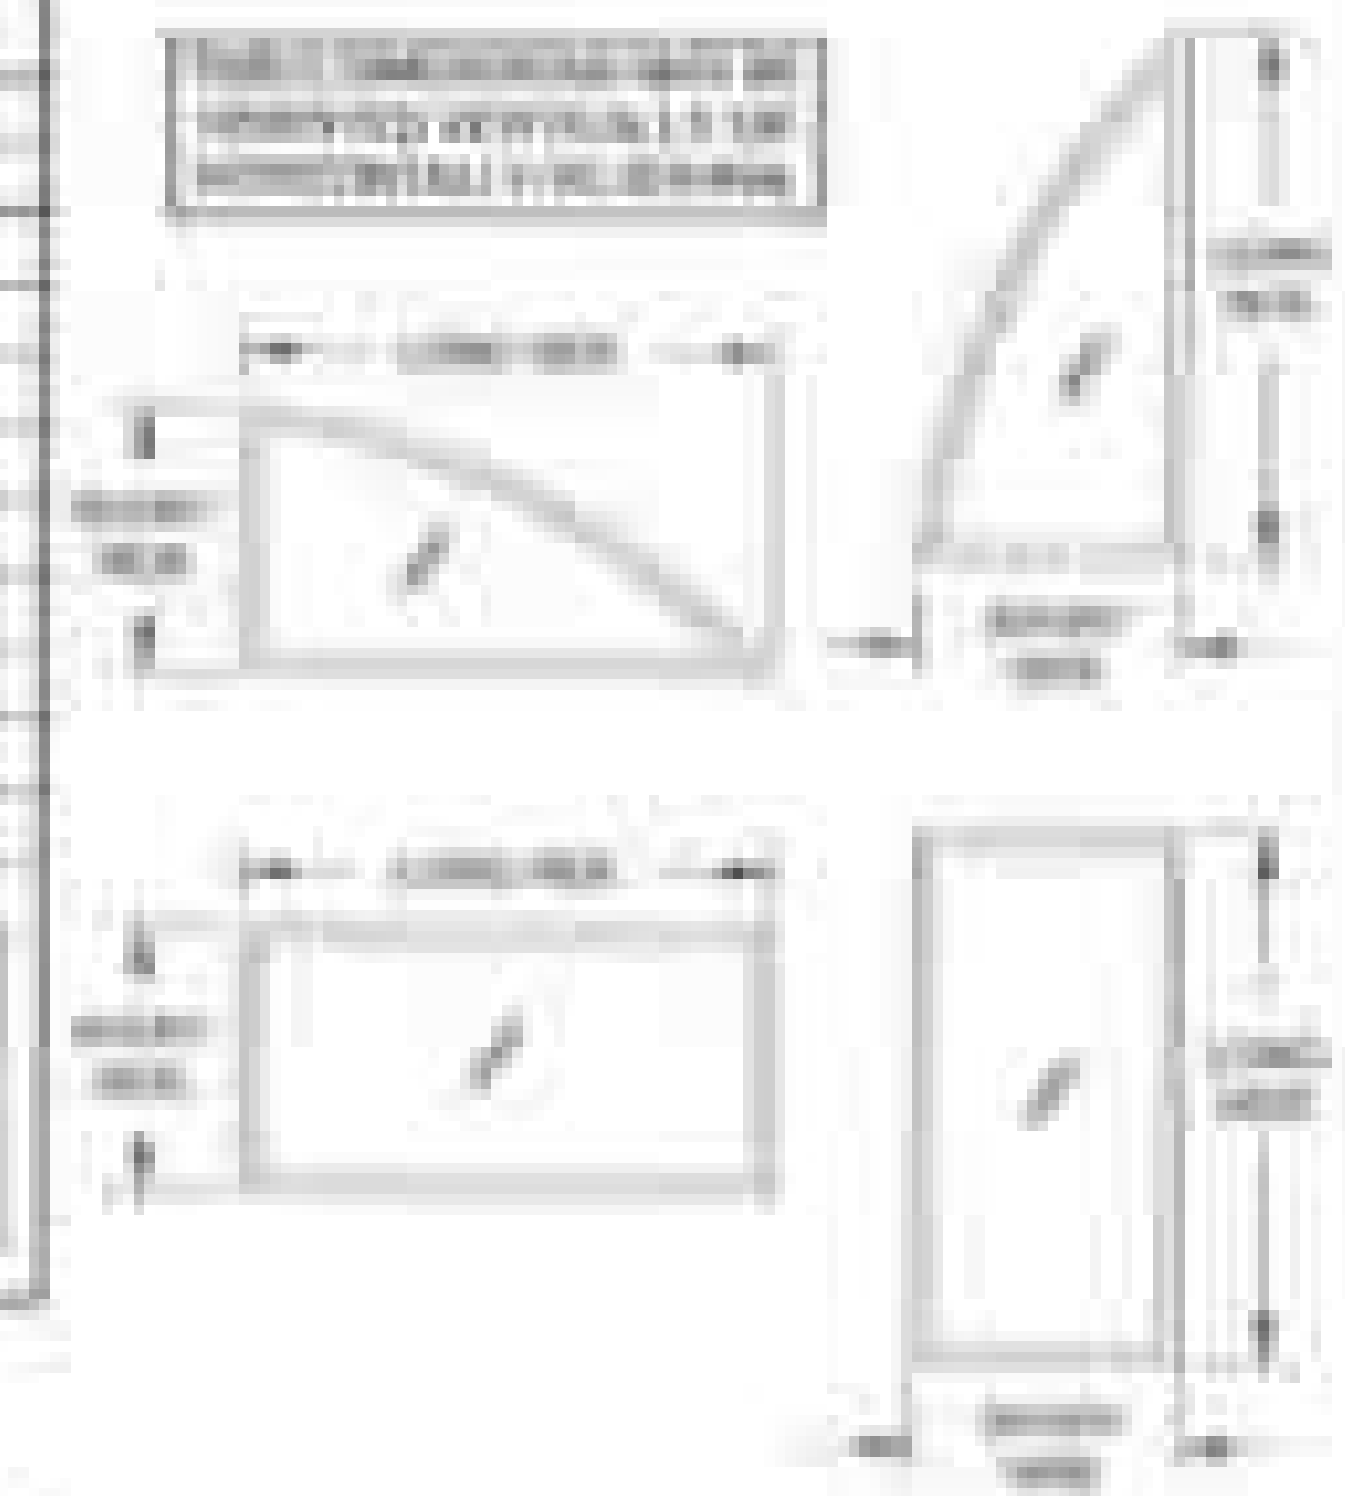

NOTES:

[illegible]

PGT


[illegible]

Window Design Pressures (+/- psf)

Window Dimensions	Design	A	B	C	D	E	F	G	H	I	J	K
20	+/-70	+/-70	+/-70	+/-70	+/-70	+/-70	+/-70	+/-70	+/-70	+/-70	+/-70	+/-70
30	+/-70	+/-70	+/-70	+/-70	+/-70	+/-70	+/-70	+/-70	+/-70	+/-70	+/-70	+/-70
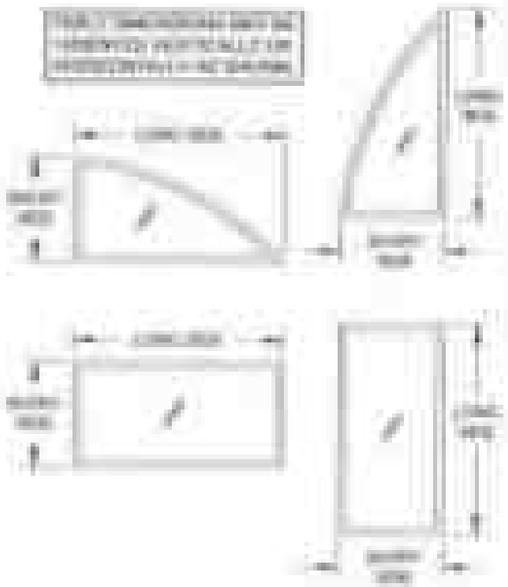

IBT

Window Design Pressure (+/- psf)

Window Design Pressure (+/- psf)

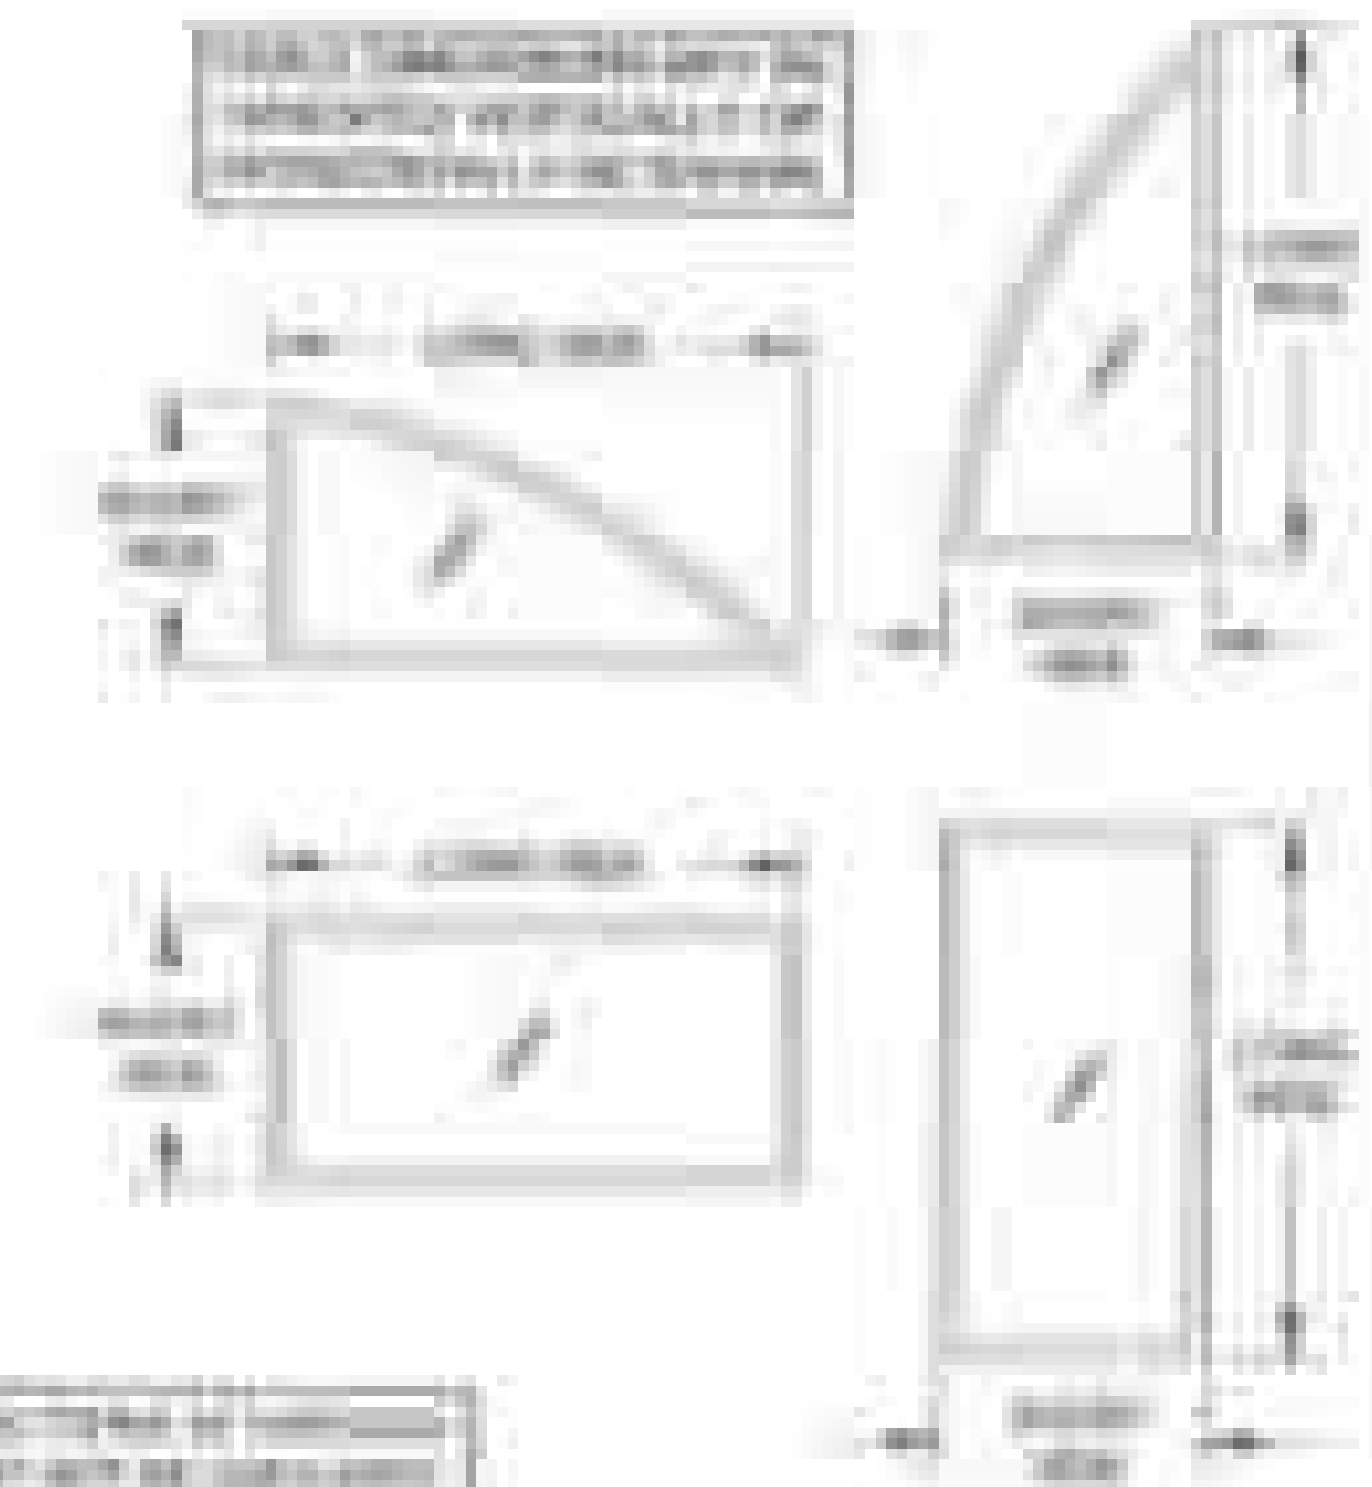


PGT

Window Design Pressures (+/- psf)

3/16" T Clear Annealed - 1192" (181 with SG)

Nominal Dimensions	Long Dimension													
	24"	30"	36"	42"	48"	54"	60"	66"	72"	78"	84"	90"	96"	102"
24"	+50/-50	+50/-50	+50/-50	+50/-50	+50/-50	+50/-50	+50/-50	+50/-50	+50/-50	+50/-50	+50/-50	+50/-50	+50/-50	+50/-50
30"	+50/-50	+50/-50	+50/-50	+50/-50	+50/-50	+50/-50	+50/-50	+50/-50	+50/-50	+50/-50	+50/-50	+50/-50	+50/-50	+50/-50
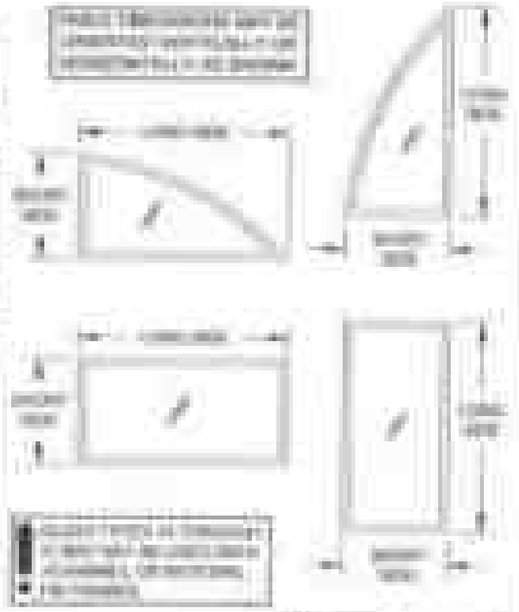



Window Design Pressures (+/- psf)


3/16" T Clear Annealed - 1192" (181 with SG)

Nominal Dimensions	Long Dimension																	
	24"	30"	36"	42"	48"	54"	60"	66"	72"	78"	84"	90"	96"	102"	108"	114"	120"	126"
24"	+50/-50	+50/-50	+50/-50	+50/-50	+50/-50	+50/-50	+50/-50	+50/-50	+50/-50	+50/-50	+50/-50	+50/-50	+50/-50	+50/-50	+50/-50	+50/-50	+50/-50	+50/-50
30"	+50/-50	+50/-50	+50/-50	+50/-50	+50/-50	+50/-50	+50/-50	+50/-50	+50/-50	+50/-50	+50/-50	+50/-50	+50/-50	+50/-50	+50/-50	+50/-50	+50/-50	+50/-50
36"	+50/-50	+50/-50	+50/-50	+50/-50	+50/-50	+50/-50	+50/-50	+50/-50	+50/-50	+50/-50	+50/-50	+50/-50	+50/-50	+50/-50	+50/-50	+50/-50	+50/-50	+50/-50
42"	+50/-50	+50/-50	+50/-50	+50/-50	+50/-50	+50/-50	+50/-50	+50/-50	+50/-50	+50/-50	+50/-50	+50/-50	+50/-50	+50/-50	+50/-50	+50/-50	+50/-50	+50/-50
48"	+50/-50	+50/-50	+50/-50	+50/-50	+50/-50	+50/-50	+50/-50	+50/-50	+50/-50	+50/-50	+50/-50	+50/-50	+50/-50	+50/-50	+50/-50	+50/-50	+50/-50	+50/-50
54"	+50/-50	+50/-50	+50/-50	+50/-50	+50/-50	+50/-50	+50/-50	+50/-50	+50/-50	+50/-50	+50/-50	+50/-50	+50/-50	+50/-50	+50/-50	+50/-50	+50/-50	+50/-50
60"	+50/-50	+50/-50	+50/-50	+50/-50	+50/-50	+50/-50	+50/-50	+50/-50	+50/-50	+50/-50	+50/-50	+50/-50	+50/-50	+50/-50	+50/-50	+50/-50	+50/-50	+50/-50
66"	+50/-50	+50/-50	+50/-50	+50/-50	+50/-50	+50/-50	+50/-50	+50/-50	+50/-50	+50/-50	+50/-50	+50/-50	+50/-50	+50/-50	+50/-50	+50/-50	+50/-50	+50/-50
72"	+50/-50	+50/-50	+50/-50	+50/-50	+50/-50	+50/-50	+50/-50	+50/-50	+50/-50	+50/-50	+50/-50	+50/-50	+50/-50	+50/-50	+50/-50	+50/-50	+50/-50	+50/-50
78"	+50/-50	+50/-50	+50/-50	+50/-50	+50/-50	+50/-50	+50/-50	+50/-50	+50/-50	+50/-50	+50/-50	+50/-50	+50/-50	+50/-50	+50/-50	+50/-50	+50/-50	+50/-50
84"	+50/-50	+50/-50	+50/-50	+50/-50	+50/-50	+50/-50	+50/-50	+50/-50	+50/-50	+50/-50	+50/-50	+50/-50	+50/-50	+50/-50	+50/-50	+50/-50	+50/-50	+50/-50
90"	+50/-50	+50/-50	+50/-50	+50/-50	+50/-50	+50/-50	+50/-50	+50/-50	+50/-50	+50/-50	+50/-50	+50/-50	+50/-50	+50/-50	+50/-50	+50/-50	+50/-50	+50/-50
96"	+50/-50	+50/-50	+50/-50	+50/-50	+50/-50	+50/-50	+50/-50	+50/-50	+50/-50	+50/-50	+50/-50	+50/-50	+50/-50	+50/-50	+50/-50	+50/-50	+50/-50	+50/-50
102"	+50/-50	+50/-50	+50/-50	+50/-50	+50/-50	+50/-50	+50/-50	+50/-50	+50/-50	+50/-50	+50/-50	+50/-50	+50/-50	+50/-50	+50/-50	+50/-50	+50/-50	+50/-50
108"	+50/-50	+50/-50	+50/-50	+50/-50	+50/-50	+50/-50	+50/-50	+50/-50	+50/-50	+50/-50	+50/-50	+50/-50	+50/-50	+50/-50	+50/-50	+50/-50	+50/-50	+50/-50
114"	+50/-50	+50/-50	+50/-50	+50/-50	+50/-50	+50/-50	+50/-50	+50/-50	+50/-50	+50/-50	+50/-50	+50/-50	+50/-50	+50/-50	+50/-50	+50/-50	+50/-50	+50/-50
120"	+50/-50	+50/-50	+50/-50	+50/-50	+50/-50	+50/-50	+50/-50	+50/-50	+50/-50	+50/-50	+50/-50	+50/-50	+50/-50	+50/-50	+50/-50	+50/-50	+50/-50	+50/-50
126"	+50/-50	+50/-50	+50/-50	+50/-50	+50/-50	+50/-50	+50/-50	+50/-50	+50/-50	+50/-50	+50/-50	+50/-50	+50/-50	+50/-50	+50/-50	+50/-50	+50/-50	+50/-50
132"	+50/-50	+50/-50	+50/-50	+50/-50	+50/-50	+50/-50	+50/-50	+50/-50	+50/-50	+50/-50	+50/-50	+50/-50	+50/-50	+50/-50	+50/-50	+50/-50	+50/-50	+50/-50
138"	+50/-50	+50/-50	+50/-50	+50/-50	+50/-50	+50/-50	+50/-50	+50/-50	+50/-50	+50/-50	+50/-50	+50/-50	+50/-50	+50/-50	+50/-50	+50/-50	+50/-50	+50/-50
144"	+50/-50	+50/-50	+50/-50	+50/-50	+50/-50	+50/-50	+50/-50	+50/-50	+50/-50	+50/-50	+50/-50	+50/-50	+50/-50	+50/-50	+50/-50	+50/-50	+50/-50	+50/-50
150"	+50/-50	+50/-50	+50/-50	+50/-50	+50/-50	+50/-50	+50/-50	+50/-50	+50/-50	+50/-50	+50/-50	+50/-50	+50/-50	+50/-50	+50/-50	+50/-50	+50/-50	+50/-50
156"	+50/-50	+50/-50	+50/-50	+50/-50	+50/-50	+50/-50	+50/-50	+50/-50	+50/-50	+50/-50	+50/-50	+50/-50	+50/-50	+50/-50	+50/-50	+50/-50	+50/-50	+50/-50
162"	+50/-50	+50/-50	+50/-50	+50/-50	+50/-50	+50/-50	+50/-50	+50/-50	+50/-50	+50/-50	+50/-50	+50/-50	+50/-50	+50/-50	+50/-50	+50/-50	+50/-50	+50/-50
168"	+50/-50	+50/-50	+50/-50	+50/-50	+50/-50	+50/-50	+50/-50	+50/-50	+50/-50	+50/-50	+50/-50	+50/-50	+50/-50	+50/-50	+50/-50	+50/-50	+50/-50	+50/-50
174"	+50/-50	+50/-50	+50/-50	+50/-50	+50/-50	+50/-50	+50/-50	+50/-50	+50/-50	+50/-50	+50/-50	+50/-50	+50/-50	+50/-50	+50/-50	+50/-50	+50/-50	+50/-50
180"	+50/-50	+50/-50	+50/-50	+50/-50	+50/-50	+50/-50	+50/-50	+50/-50	+50/-50	+50/-50	+50/-50	+50/-50	+50/-50	+50/-50	+50/-50	+50/-50	+50/-50	+50/-50
186"	+50/-50	+50/-50	+50/-50	+50/-50	+50/-50	+50/-50	+50/-50	+50/-50	+50/-50	+50/-50	+50/-50	+50/-50	+50/-50	+50/-50	+50/-50	+50/-50	+50/-50	+50/-50
192"	+50/-50	+50/-50	+50/-50	+50/-50	+50/-50	+50/-50	+50/-50	+50/-50	+50/-50	+50/-50	+50/-50	+50/-50	+50/-50	+50/-50	+50/-50	+50/-50	+50/-50	+50/-50



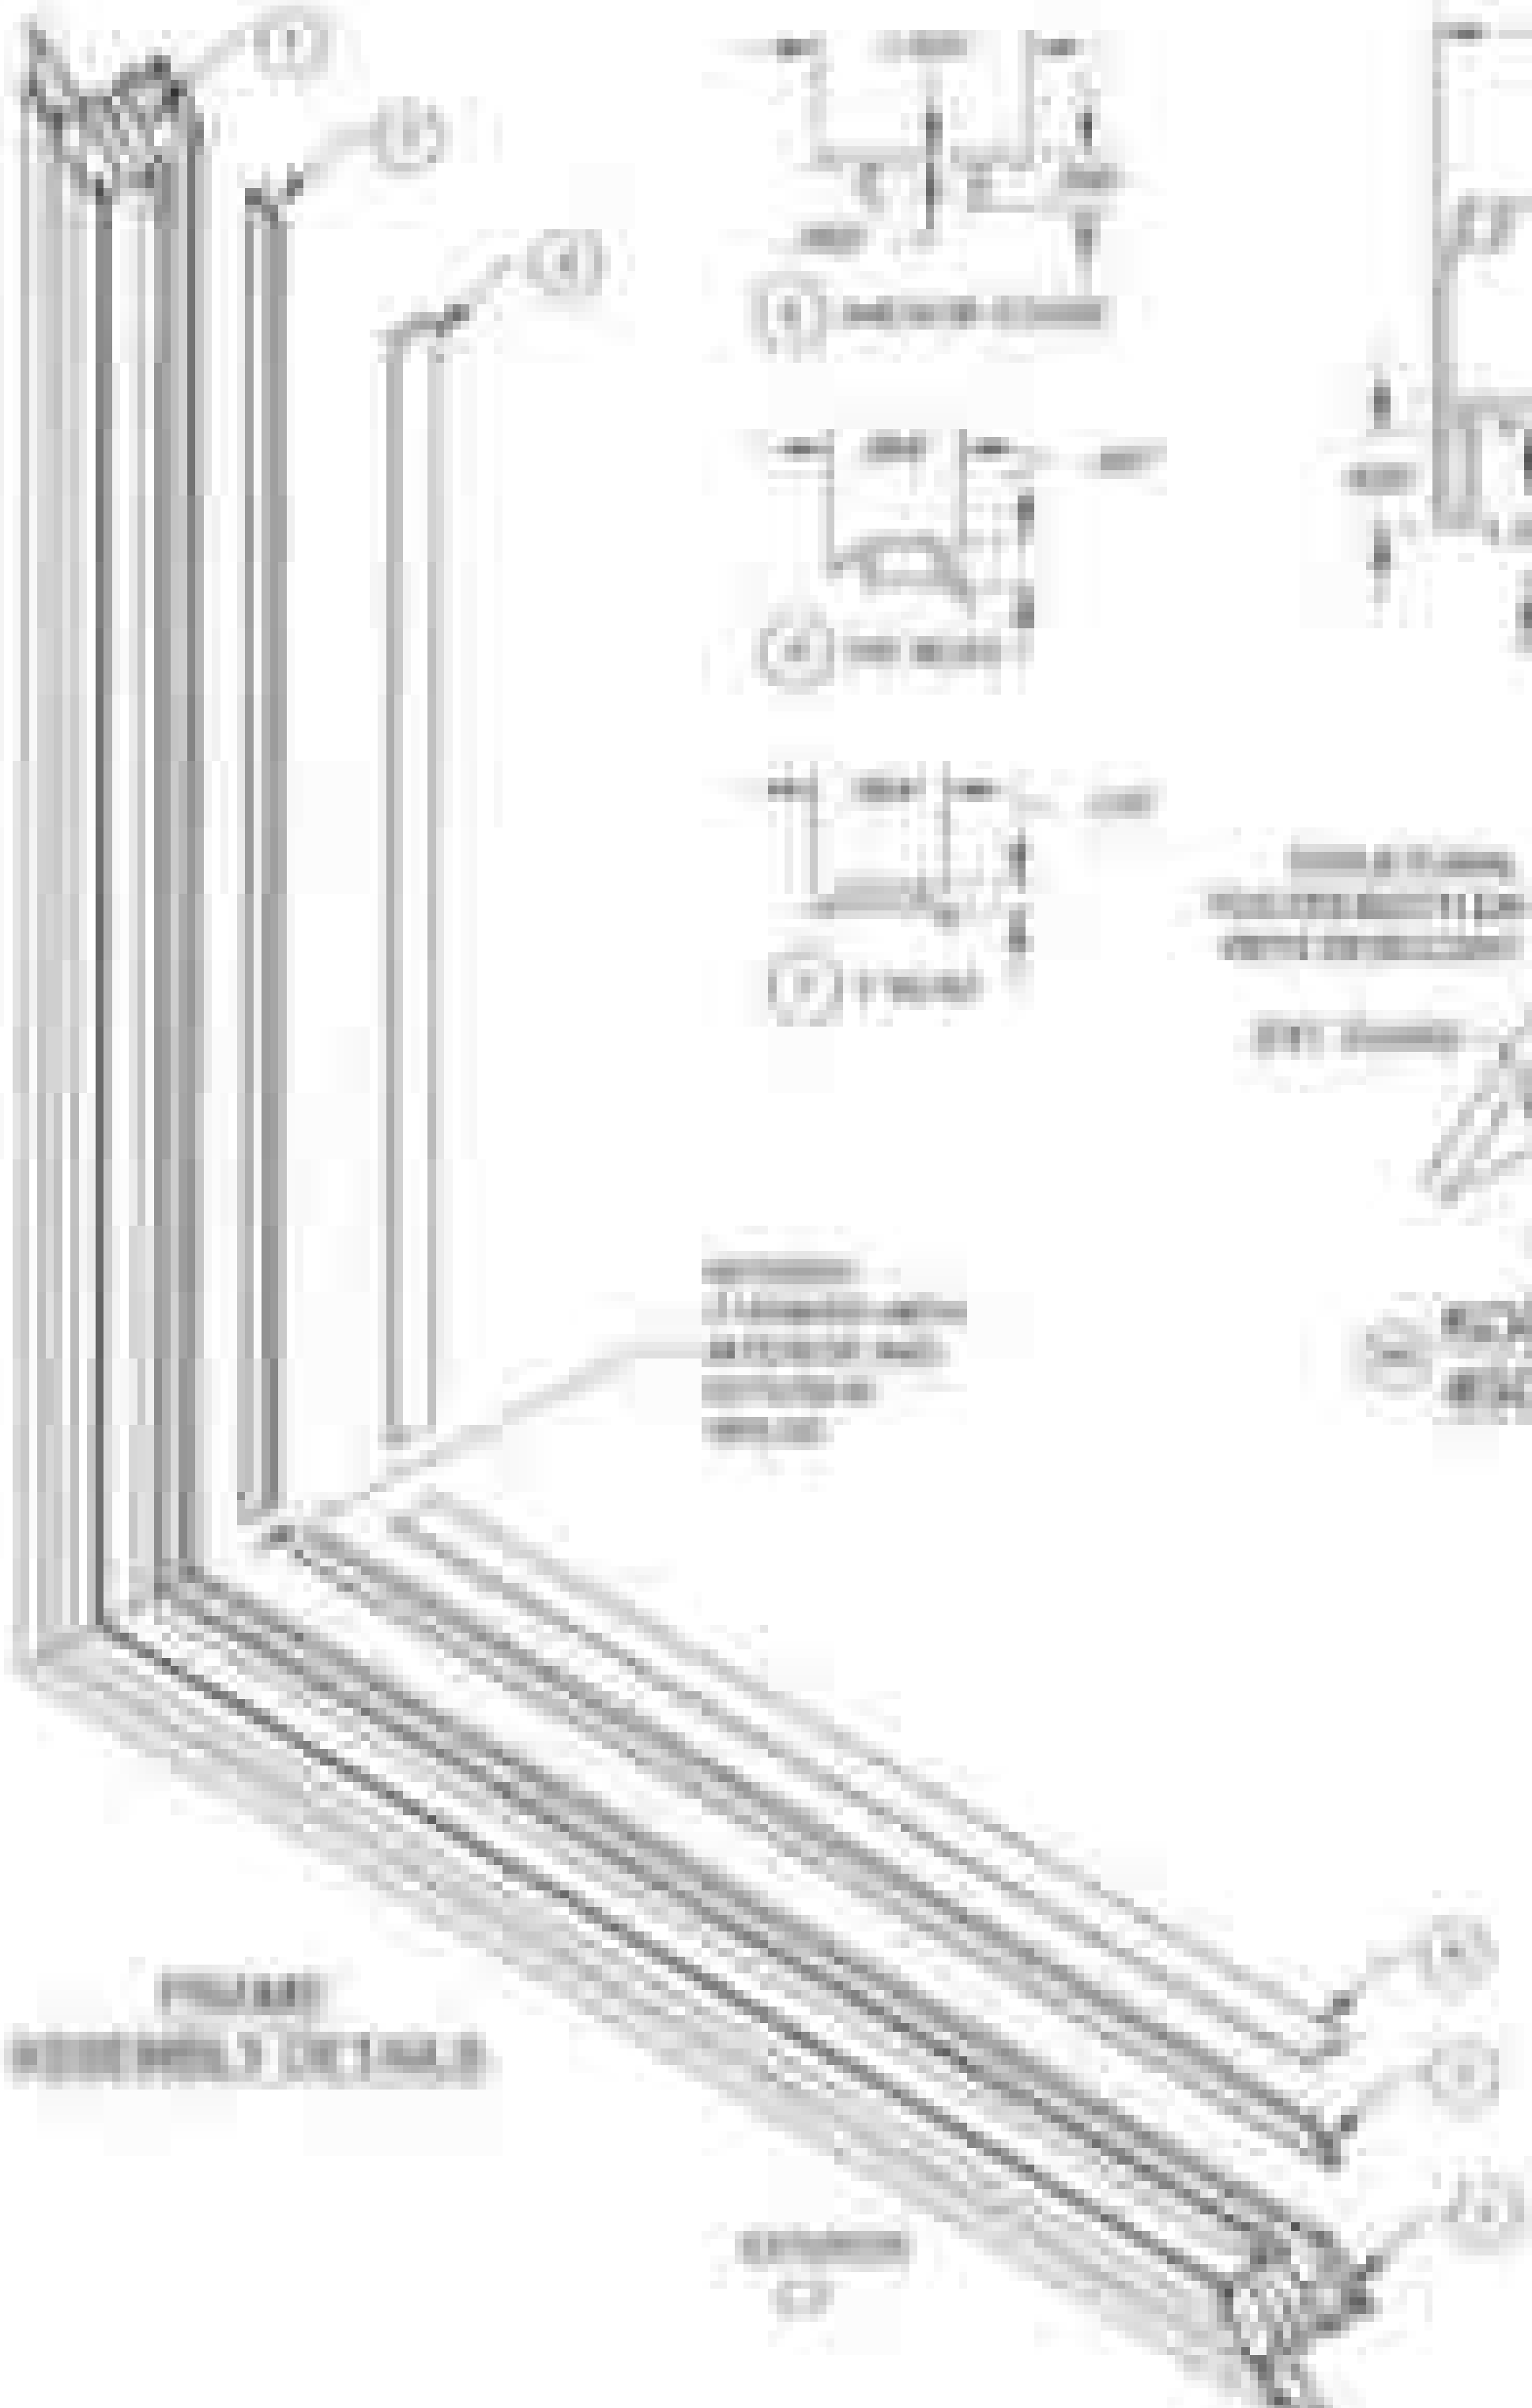

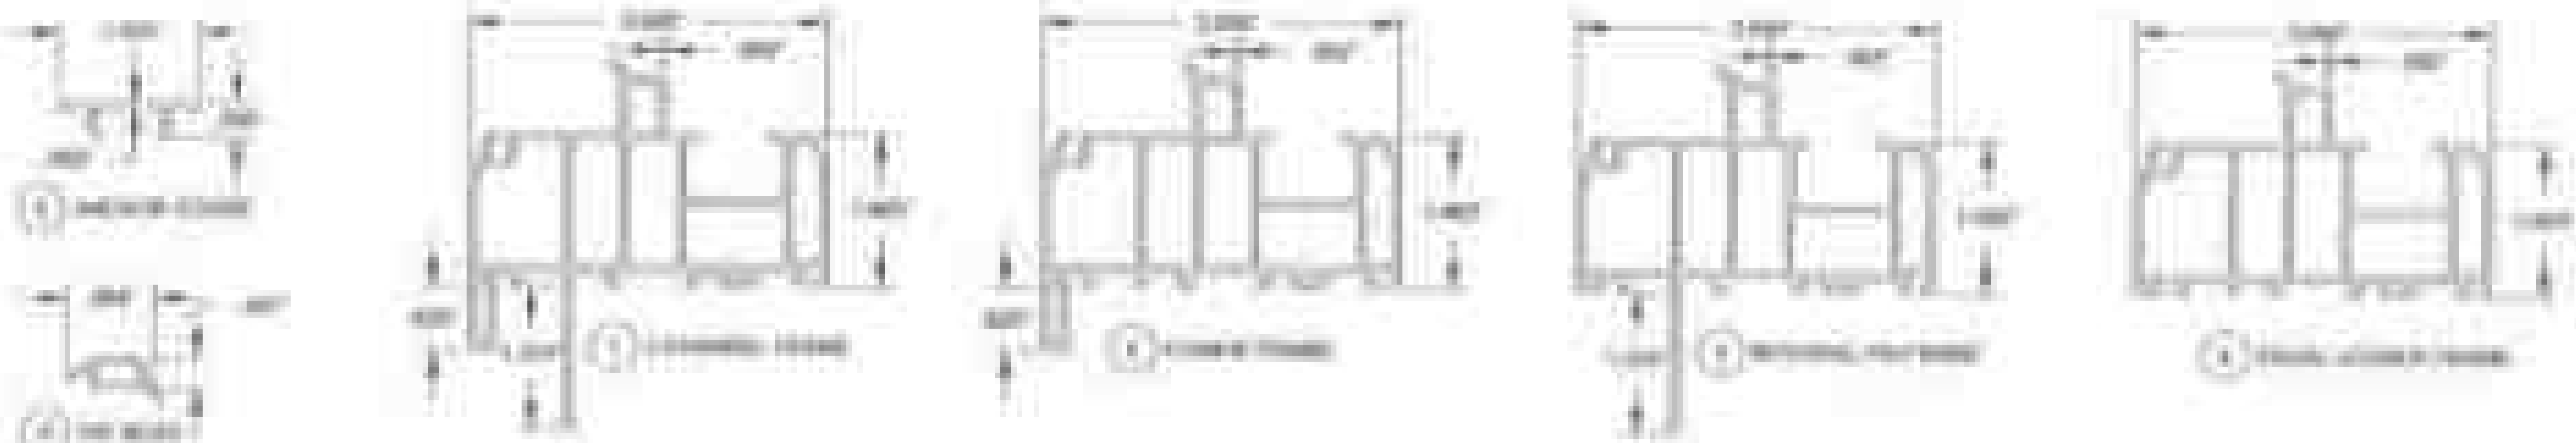

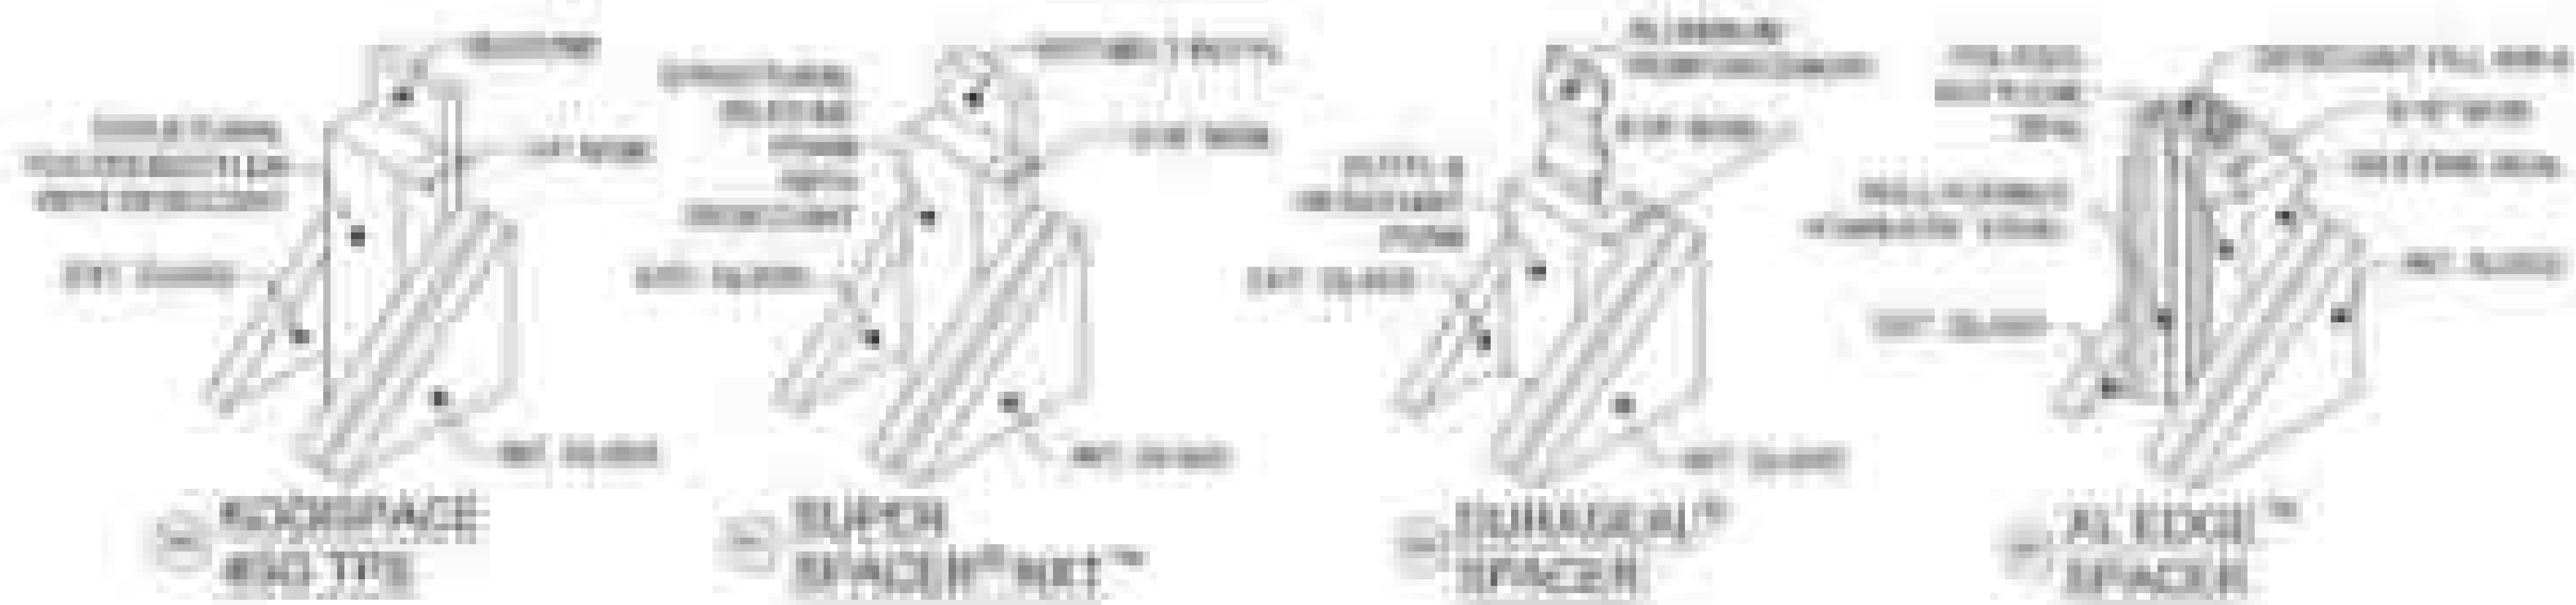

#	Part #	Description	Material
1	[illegible]	J-Channel Frame	PVC
2	[illegible]	Flange Frame	PVC
3	[illegible]	Integral Fin Frame	PVC
4	[illegible]	Equal Leg/Box Frame	PVC
5	[illegible]	[illegible]	PVC
6	[illegible]	[illegible] Glazing Bead	PVC
7	[illegible]	[illegible] Glazing Bead	PVC
10		Backbedding [illegible]	[illegible]
15	[illegible]	Setting Block [illegible]	[illegible]

Part #	Description	Material
80	[illegible]	[illegible]
81	[illegible]	
82	[illegible]	
83	[illegible]	

PGT

